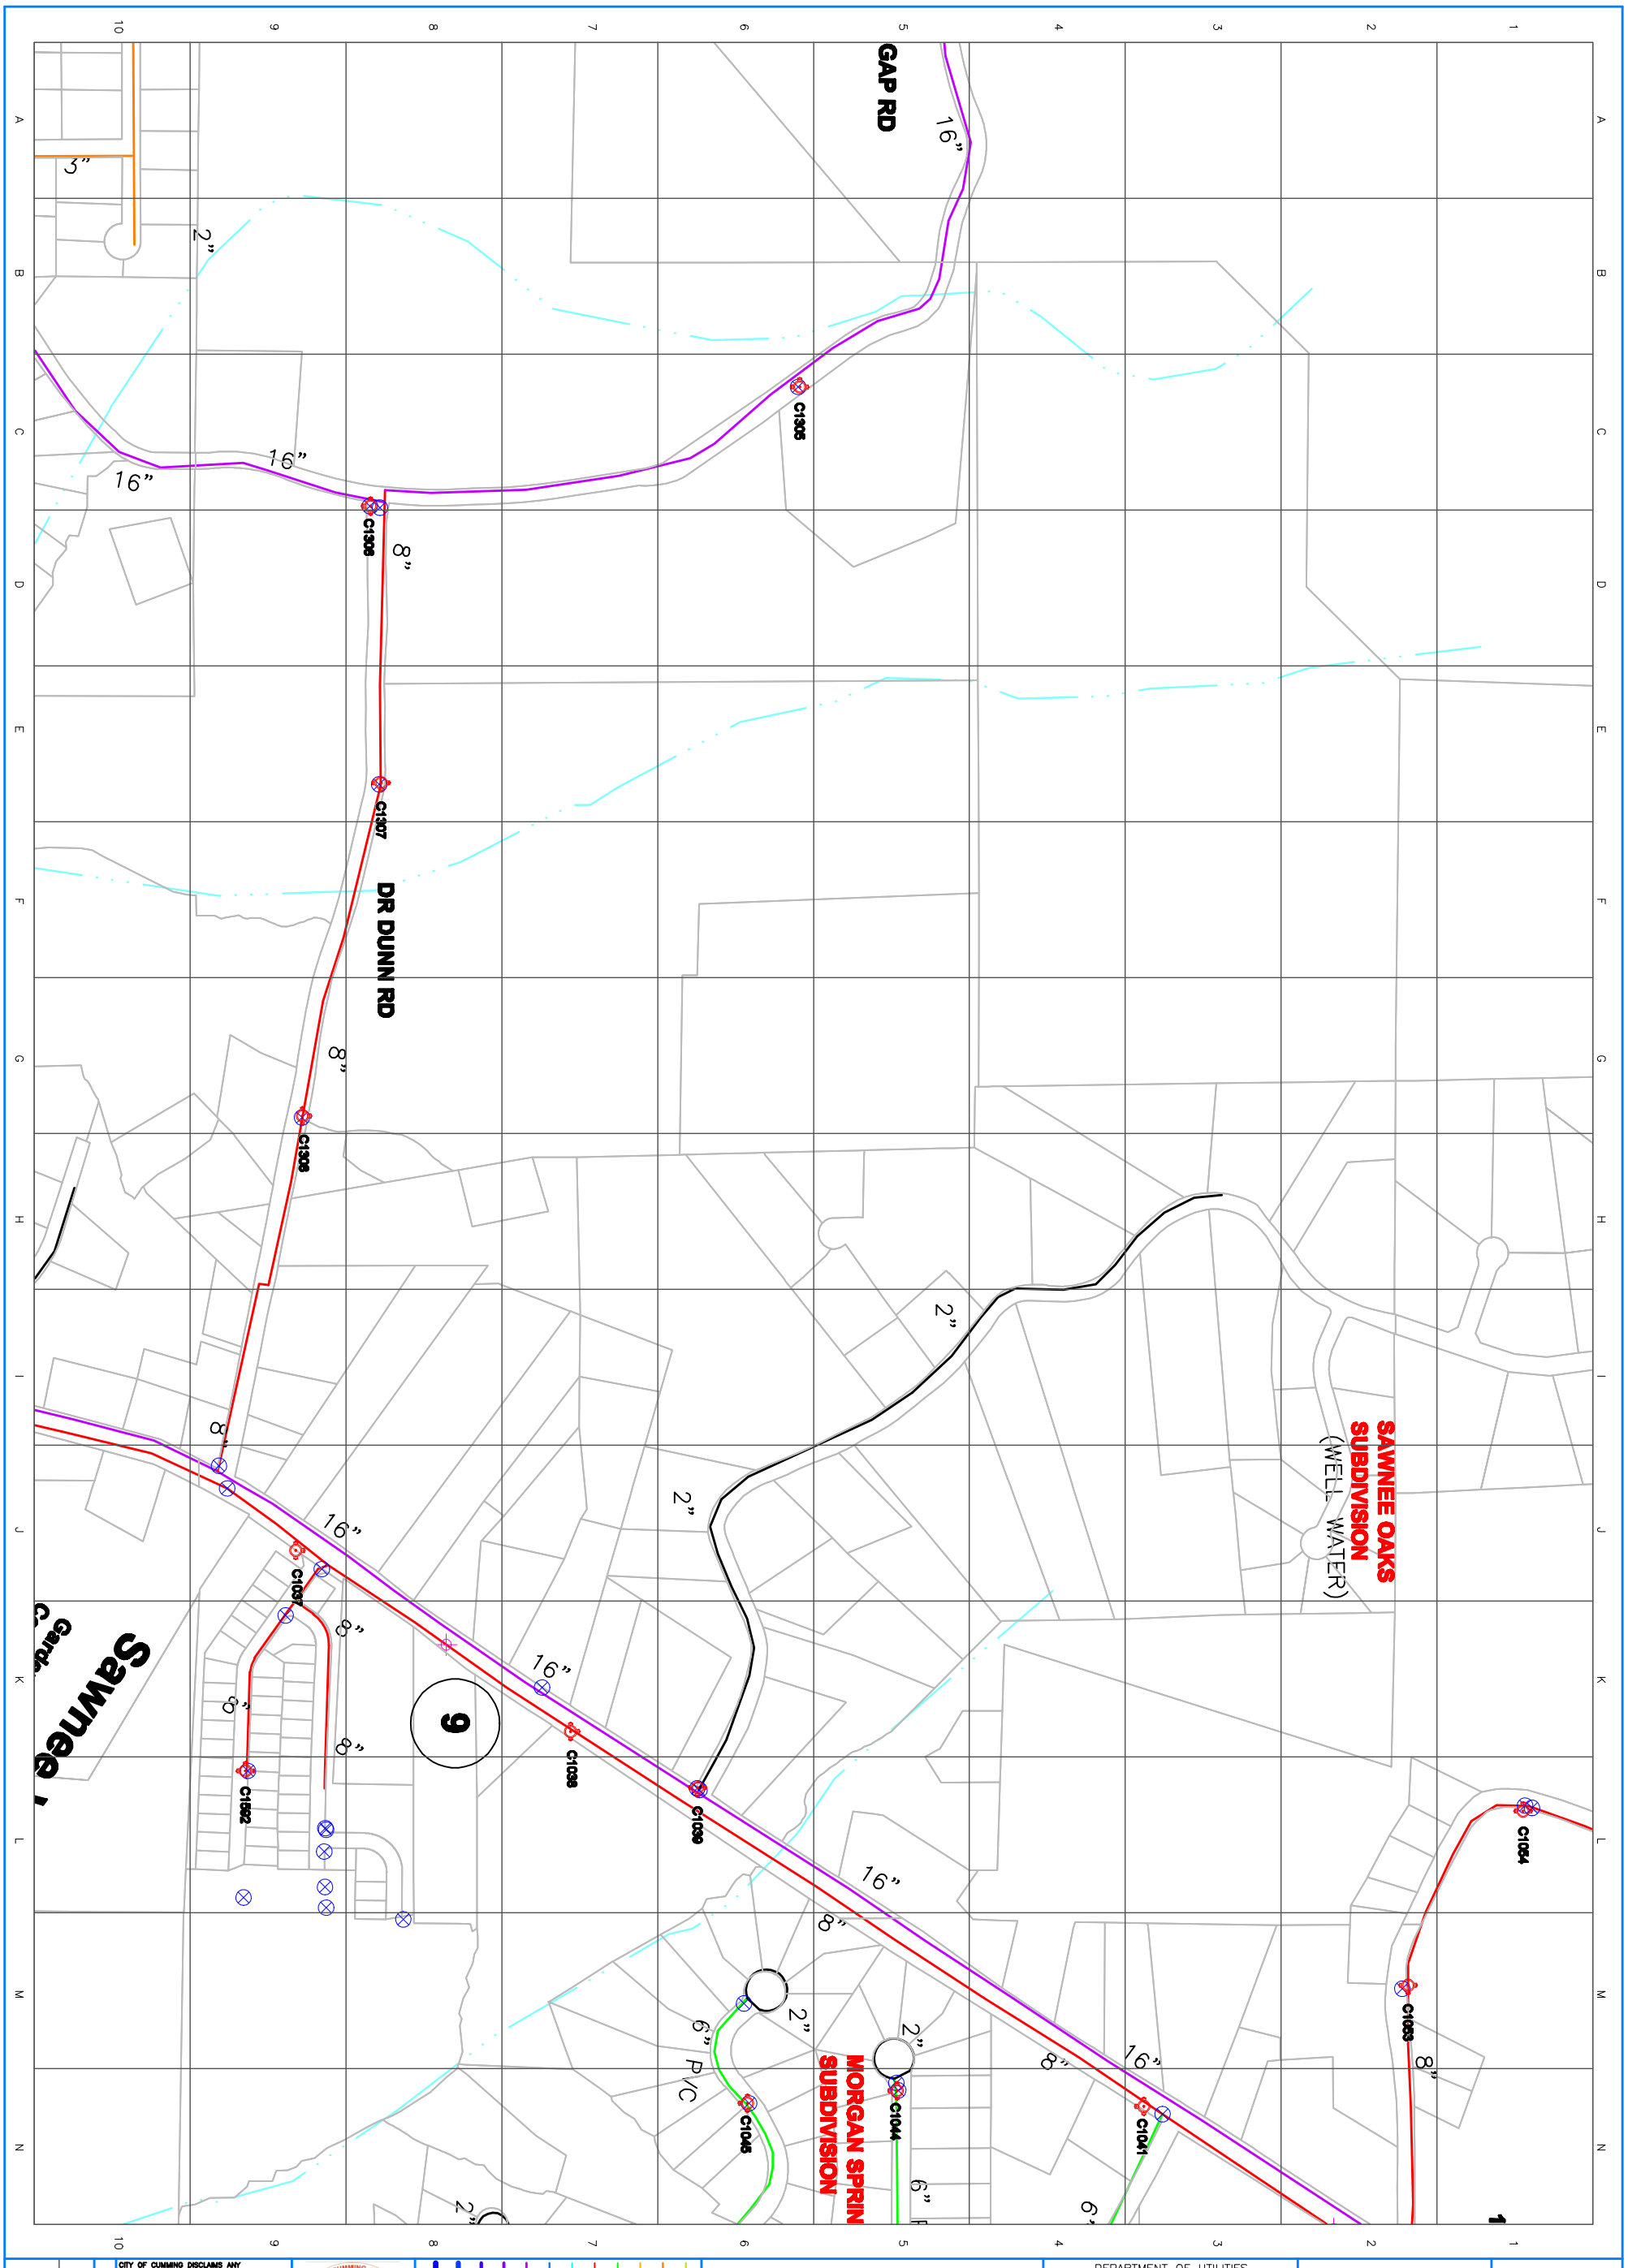

CITY OF CUMMING, GEORGIA
WATER SYSTEM MAP

DEPARTMENT OF UTILITIES
ENGINEERING AND STORMWATER DIVISION
GIS BRANCH
100 MAIN STREET, CUMMING, GA 30040
(770) 781-2020

250 0 250
SCALE IN FEET
1" = 500'

N

CITY OF CUMMING DISCLAIMS ANY RESPONSIBILITIES OR LIABILITES OR DAMAGES FROM THE USE OF THIS MAP.

THIS MAP IS FOR DISPLAY PURPOSES ONLY AND IS NOT INTENDED TO BE USED FOR TAX ASSESSMENT,SURVEY OR ENGINEERING PURPOSES.

REVISIONS

DATE
FEB 2009

MAP PAGE
172

GIS
CITY OF CUMMING, GEORGIA
GATEWAY TO LEISURE LIVING

36 inch, 30 inch, 24 inch, 18 inch, 16 inch, 12 inch, 10 inch, 8 inch, 6 inch, 4 inch, 3 inch, 2 inch