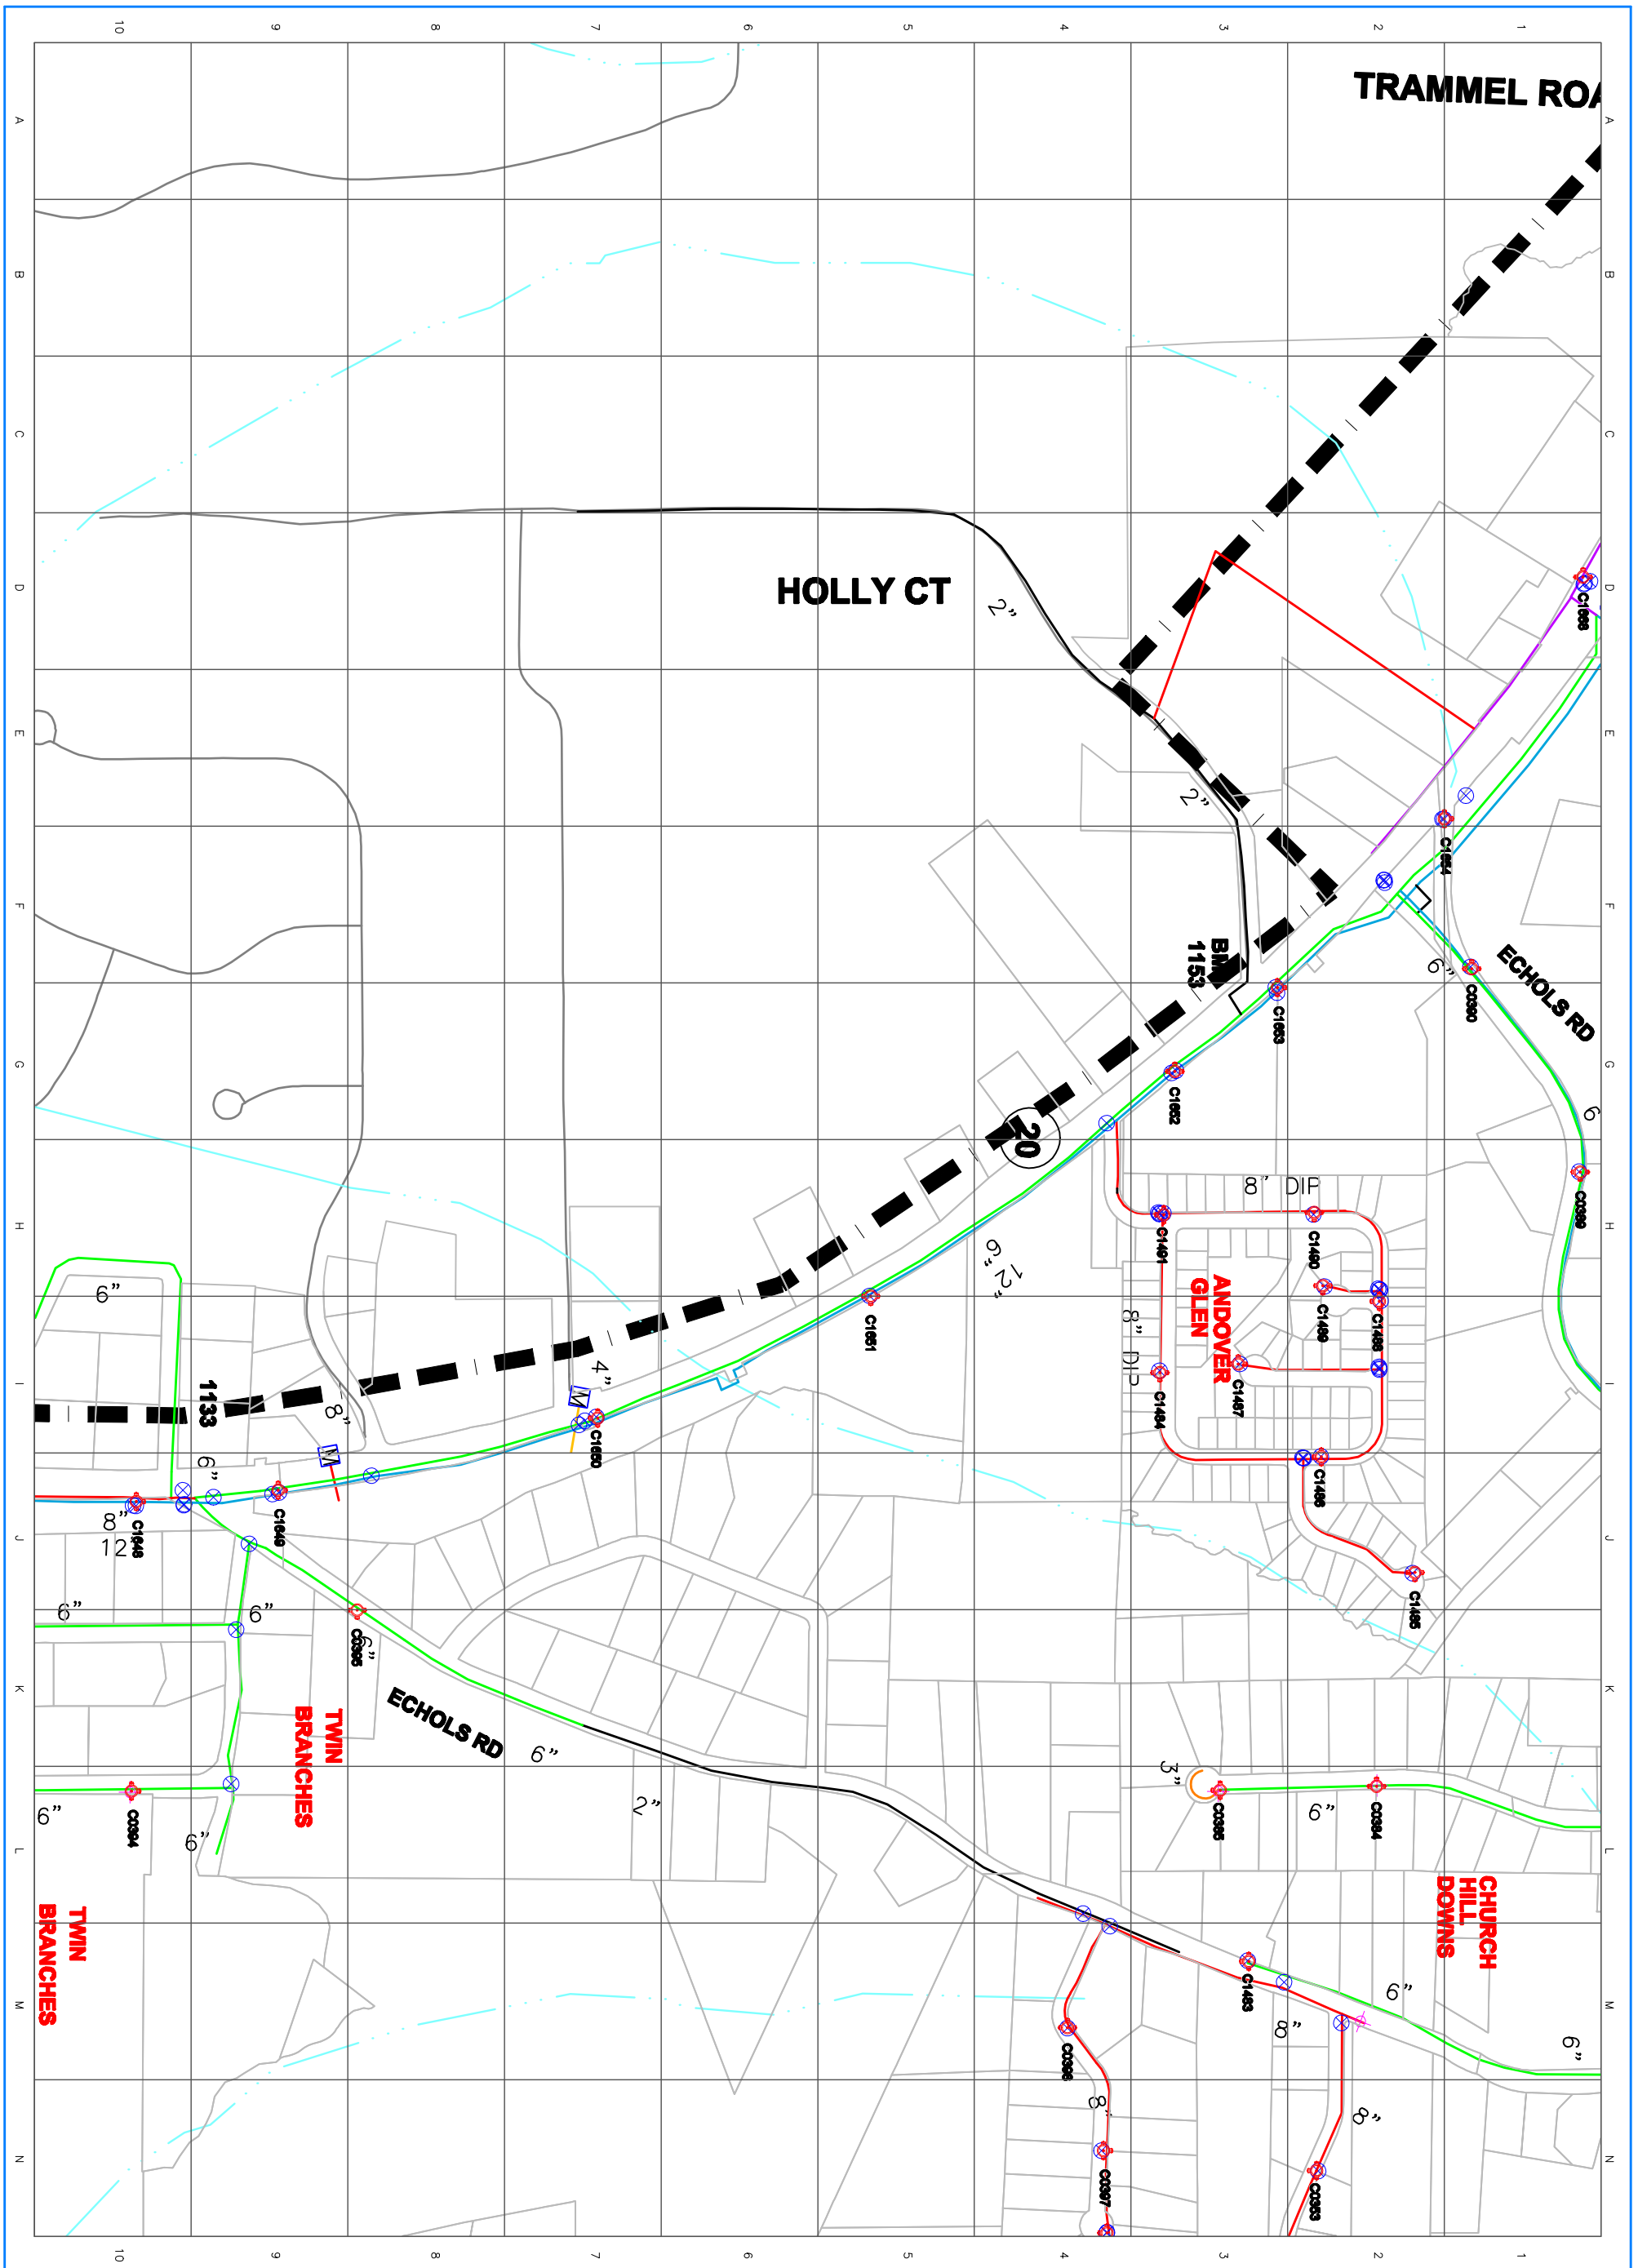

CITY OF CUMMING DISCLAIMS ANY RESPONSIBILITIES OR LIABILITES OR DAMAGES FROM THE USE OF THIS MAP.

THIS MAP IS FOR DISPLAY PURPOSES ONLY AND IS NOT INTENDED TO BE USED FOR TAX ASSESSMENT,SURVEY OR ENGINEERING PURPOSES.

36 inch · 30 inch · 24 inch · 18 inch · 16 inch · 12 inch · 10 inch · 8 inch · 6 inch · 4 inch · 3 inch · 2 inch

CITY OF CUMMING, GEORGIA
WATER SYSTEM MAP

DEPARTMENT OF UTILITIES
ENGINEERING AND STORMWATER DIVISION
GIS BRANCH
100 MAIN STREET, CUMMING, GA 30040
(770) 781-2020

250 0 250
SCALE IN FEET
1" = 500'

N

MAP PAGE 201

DATE FEB 2009

REVISIONS