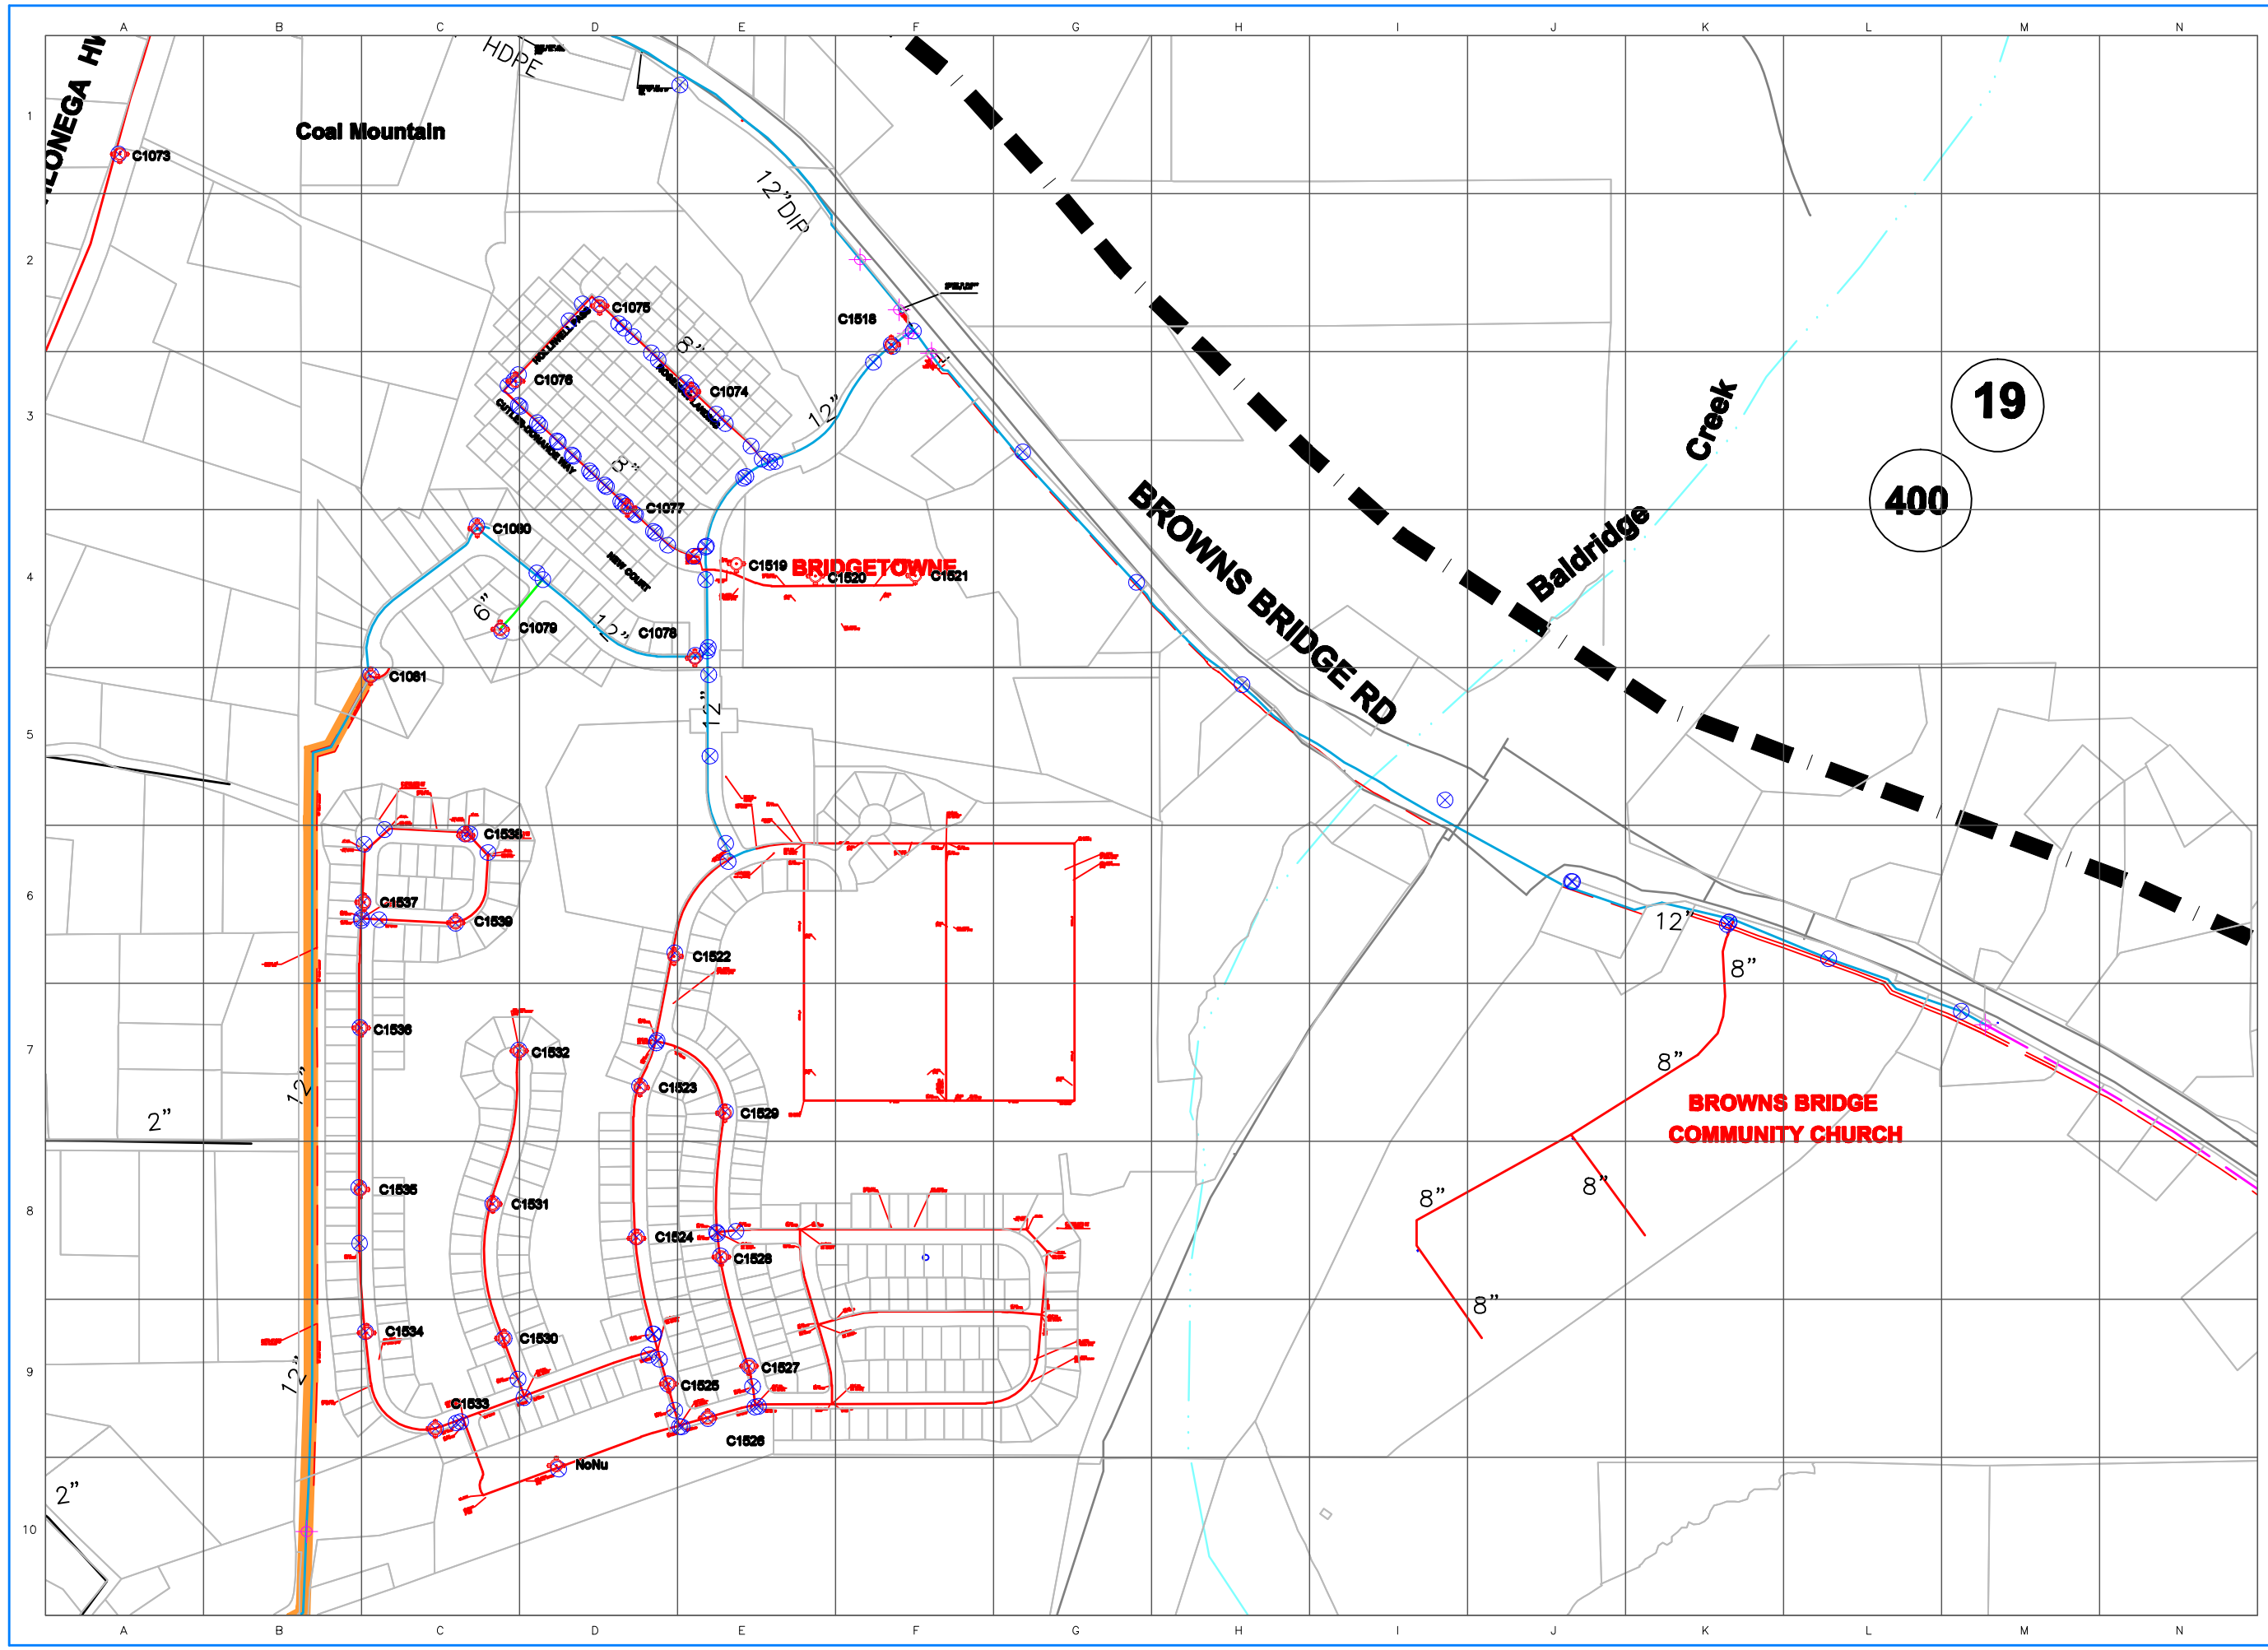


CITY OF CUMMING, GEORGIA
WATER SYSTEM MAP

DEPARTMENT OF UTILITIES
ENGINEERING AND STORMWATER DIVISION
GIS BRANCH
100 MAIN STREET, CUMMING, GA 30040
(770) 781-2020

SCALE IN FEET
250 0 250
1" = 500'

- 2 inch
- 3 inch
- 4 inch
- 6 inch
- 8 inch
- 10 inch
- 12 inch
- 16 inch
- 18 inch
- 24 inch
- 30 inch
- 36 inch

CITY OF CUMMING DISCLAIMS ANY RESPONSIBILITIES OR LIABILITIES OR DAMAGES FROM THE USE OF THIS MAP.
THIS MAP IS FOR DISPLAY PURPOSES ONLY. IT IS NOT INTENDED TO BE USED FOR TAX ASSESSMENT,SURVEY OR ENGINEERING PURPOSES.

REVISIONS

DATE
FEB 2009

MAP PAGE
217