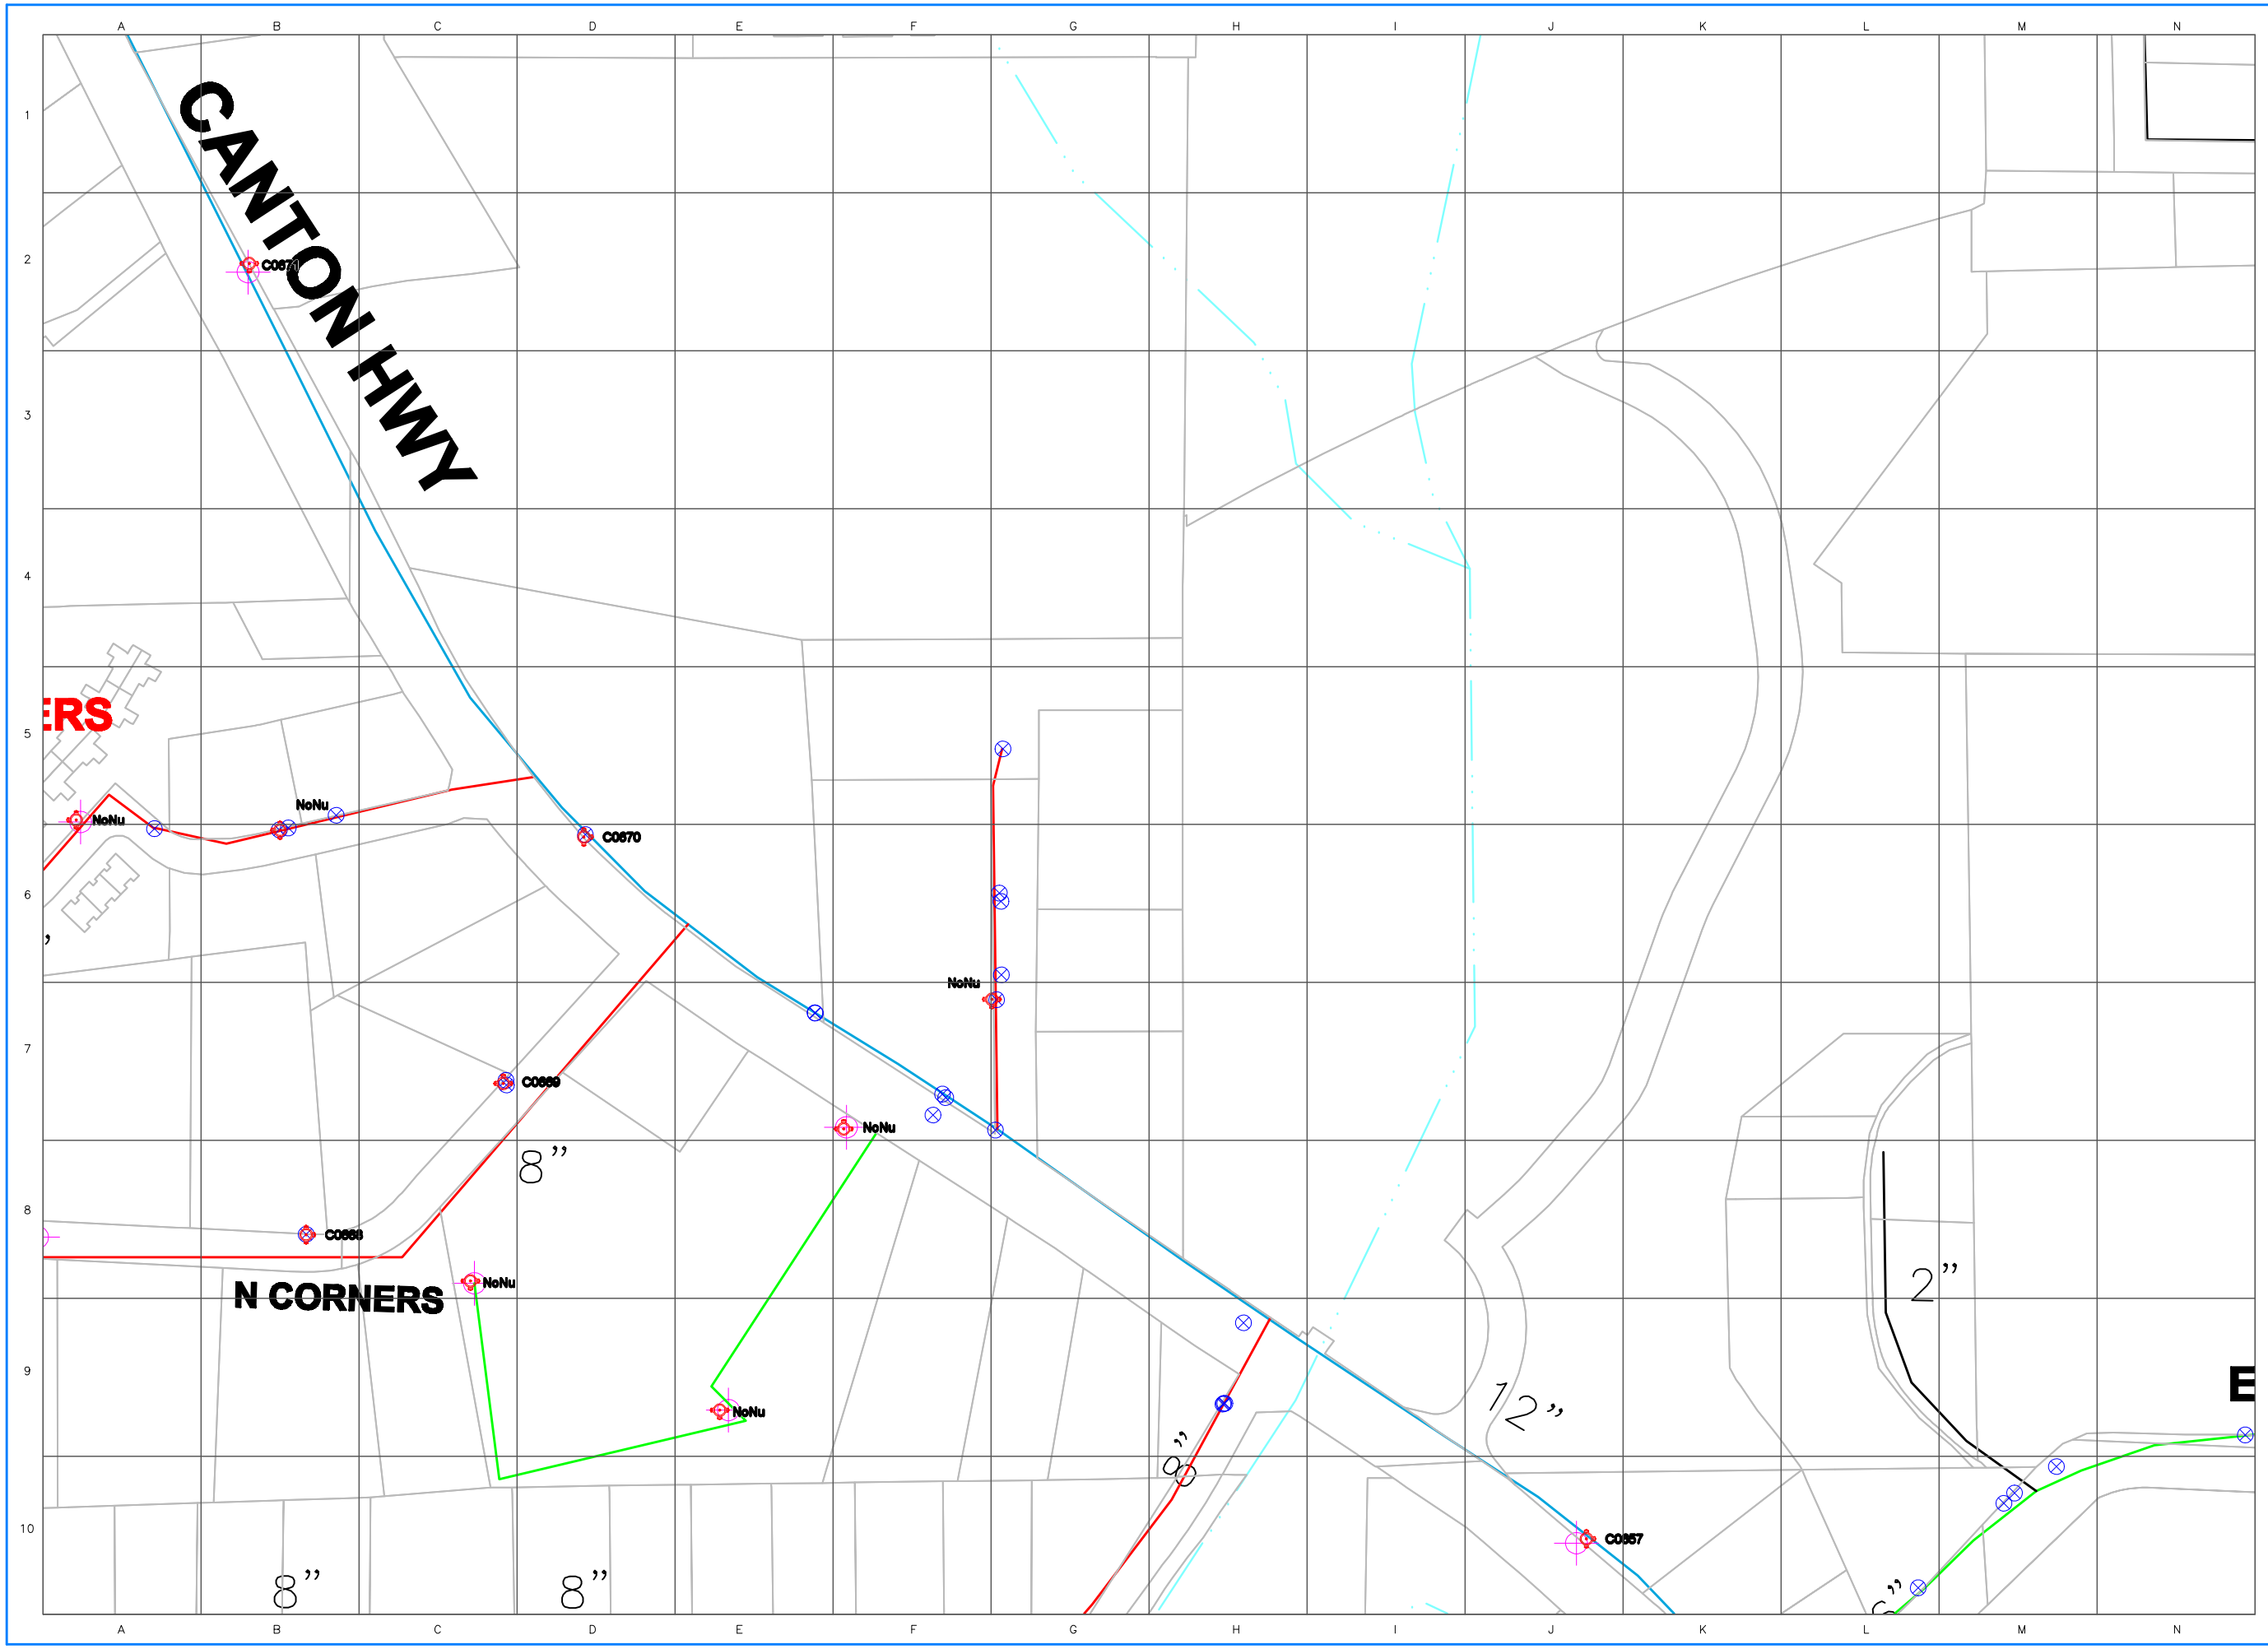
CANTON HWY
N CORNERS
ERS
C0671
C0670
C0669
C0668
C0657
NoNu
8"
12"
2"
9"
N
SCALE IN FEET
1" = 250'
125 0 125
DEPARTMENT OF UTILITIES
ENGINEERING AND STORMWATER DIVISION
GIS BRANCH
100 MAIN STREET, CUMMING, GA 30040
(770) 781-2020
CITY OF CUMMING, GEORGIA
WATER SYSTEM MAP
2 inch
3 inch
4 inch
6 inch
8 inch
10 inch
12 inch
16 inch
18 inch
24 inch
30 inch
36 inch
REVISIONS
DATE
DEC 2008
MAP PAGE
C 06