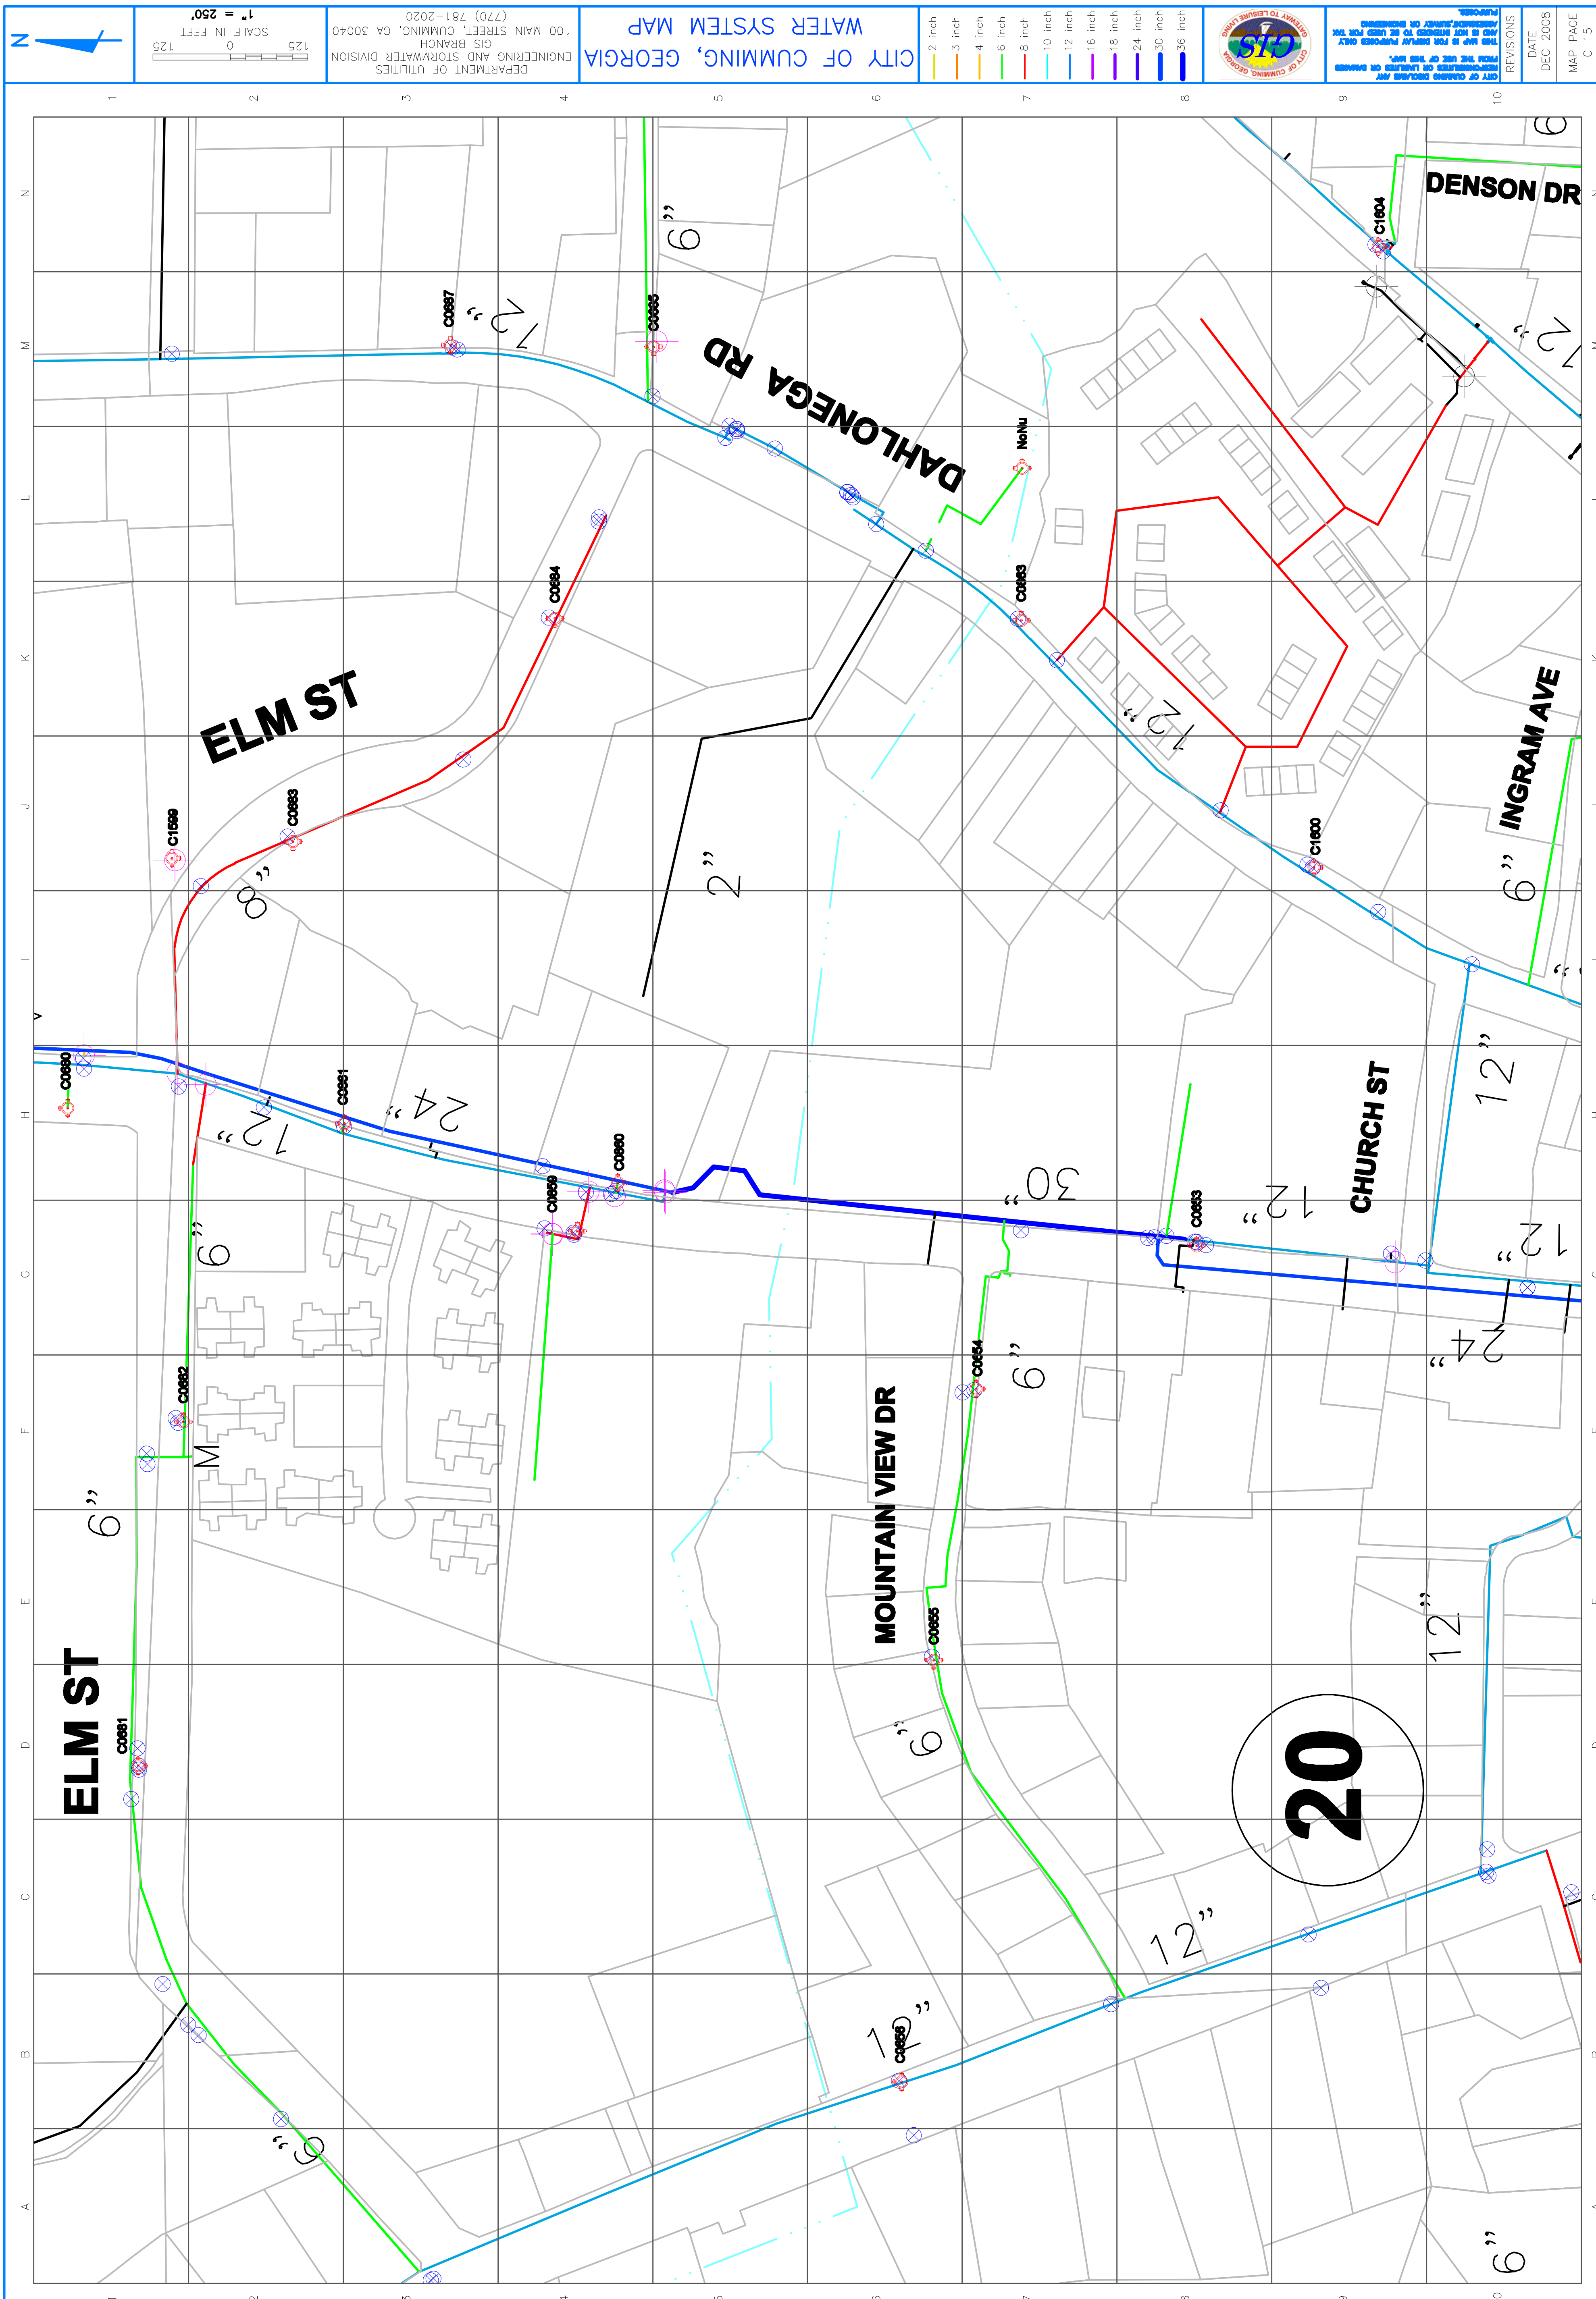
CITY OF CUMMING, GEORGIA
WATER SYSTEM MAP
DEPARTMENT OF UTILITIES
ENGINEERING AND STORMWATER DIVISION
GIS BRANCH
100 MAIN STREET, CUMMING, GA 30040
(770) 781-2020
SCALE IN FEET
125 0 125
1" = 250'
N
2 inch
3 inch
4 inch
6 inch
8 inch
10 inch
12 inch
16 inch
18 inch
24 inch
30 inch
36 inch
GIS
CITY OF CUMMING, GEORGIA
GATEWAY TO LEISURE LIVING
CITY OF CUMMING DISCLAIMS ANY RESPONSIBILITIES OR LIABILITIES OR DAMAGES FROM THE USE OF THIS MAP.
THIS MAP IS FOR DISPLAY PURPOSES ONLY AND IS NOT INTENDED TO BE USED FOR TAX ASSESSMENT, SURVEY OR ENGINEERING PURPOSES.
REVISIONS
DATE
DEC 2008
MAP PAGE
C 15
DAHLONEGA RD
ELM ST
DENSON DR
INGRAM AVE
CHURCH ST
MOUNTAIN VIEW DR
ELM ST
20
C0687
C0685
C0684
C0683
C1599
C0680
C0681
C0659
C0660
C0682
C0681
C0663
NoNu
C1604
C1600
C0653
C0654
C0655
C0656
12"
6"
8"
2"
24"
12"
30"
12"
12"
24"
6"
6"
12"
12"
12"
6"
6"
12"
6"
M