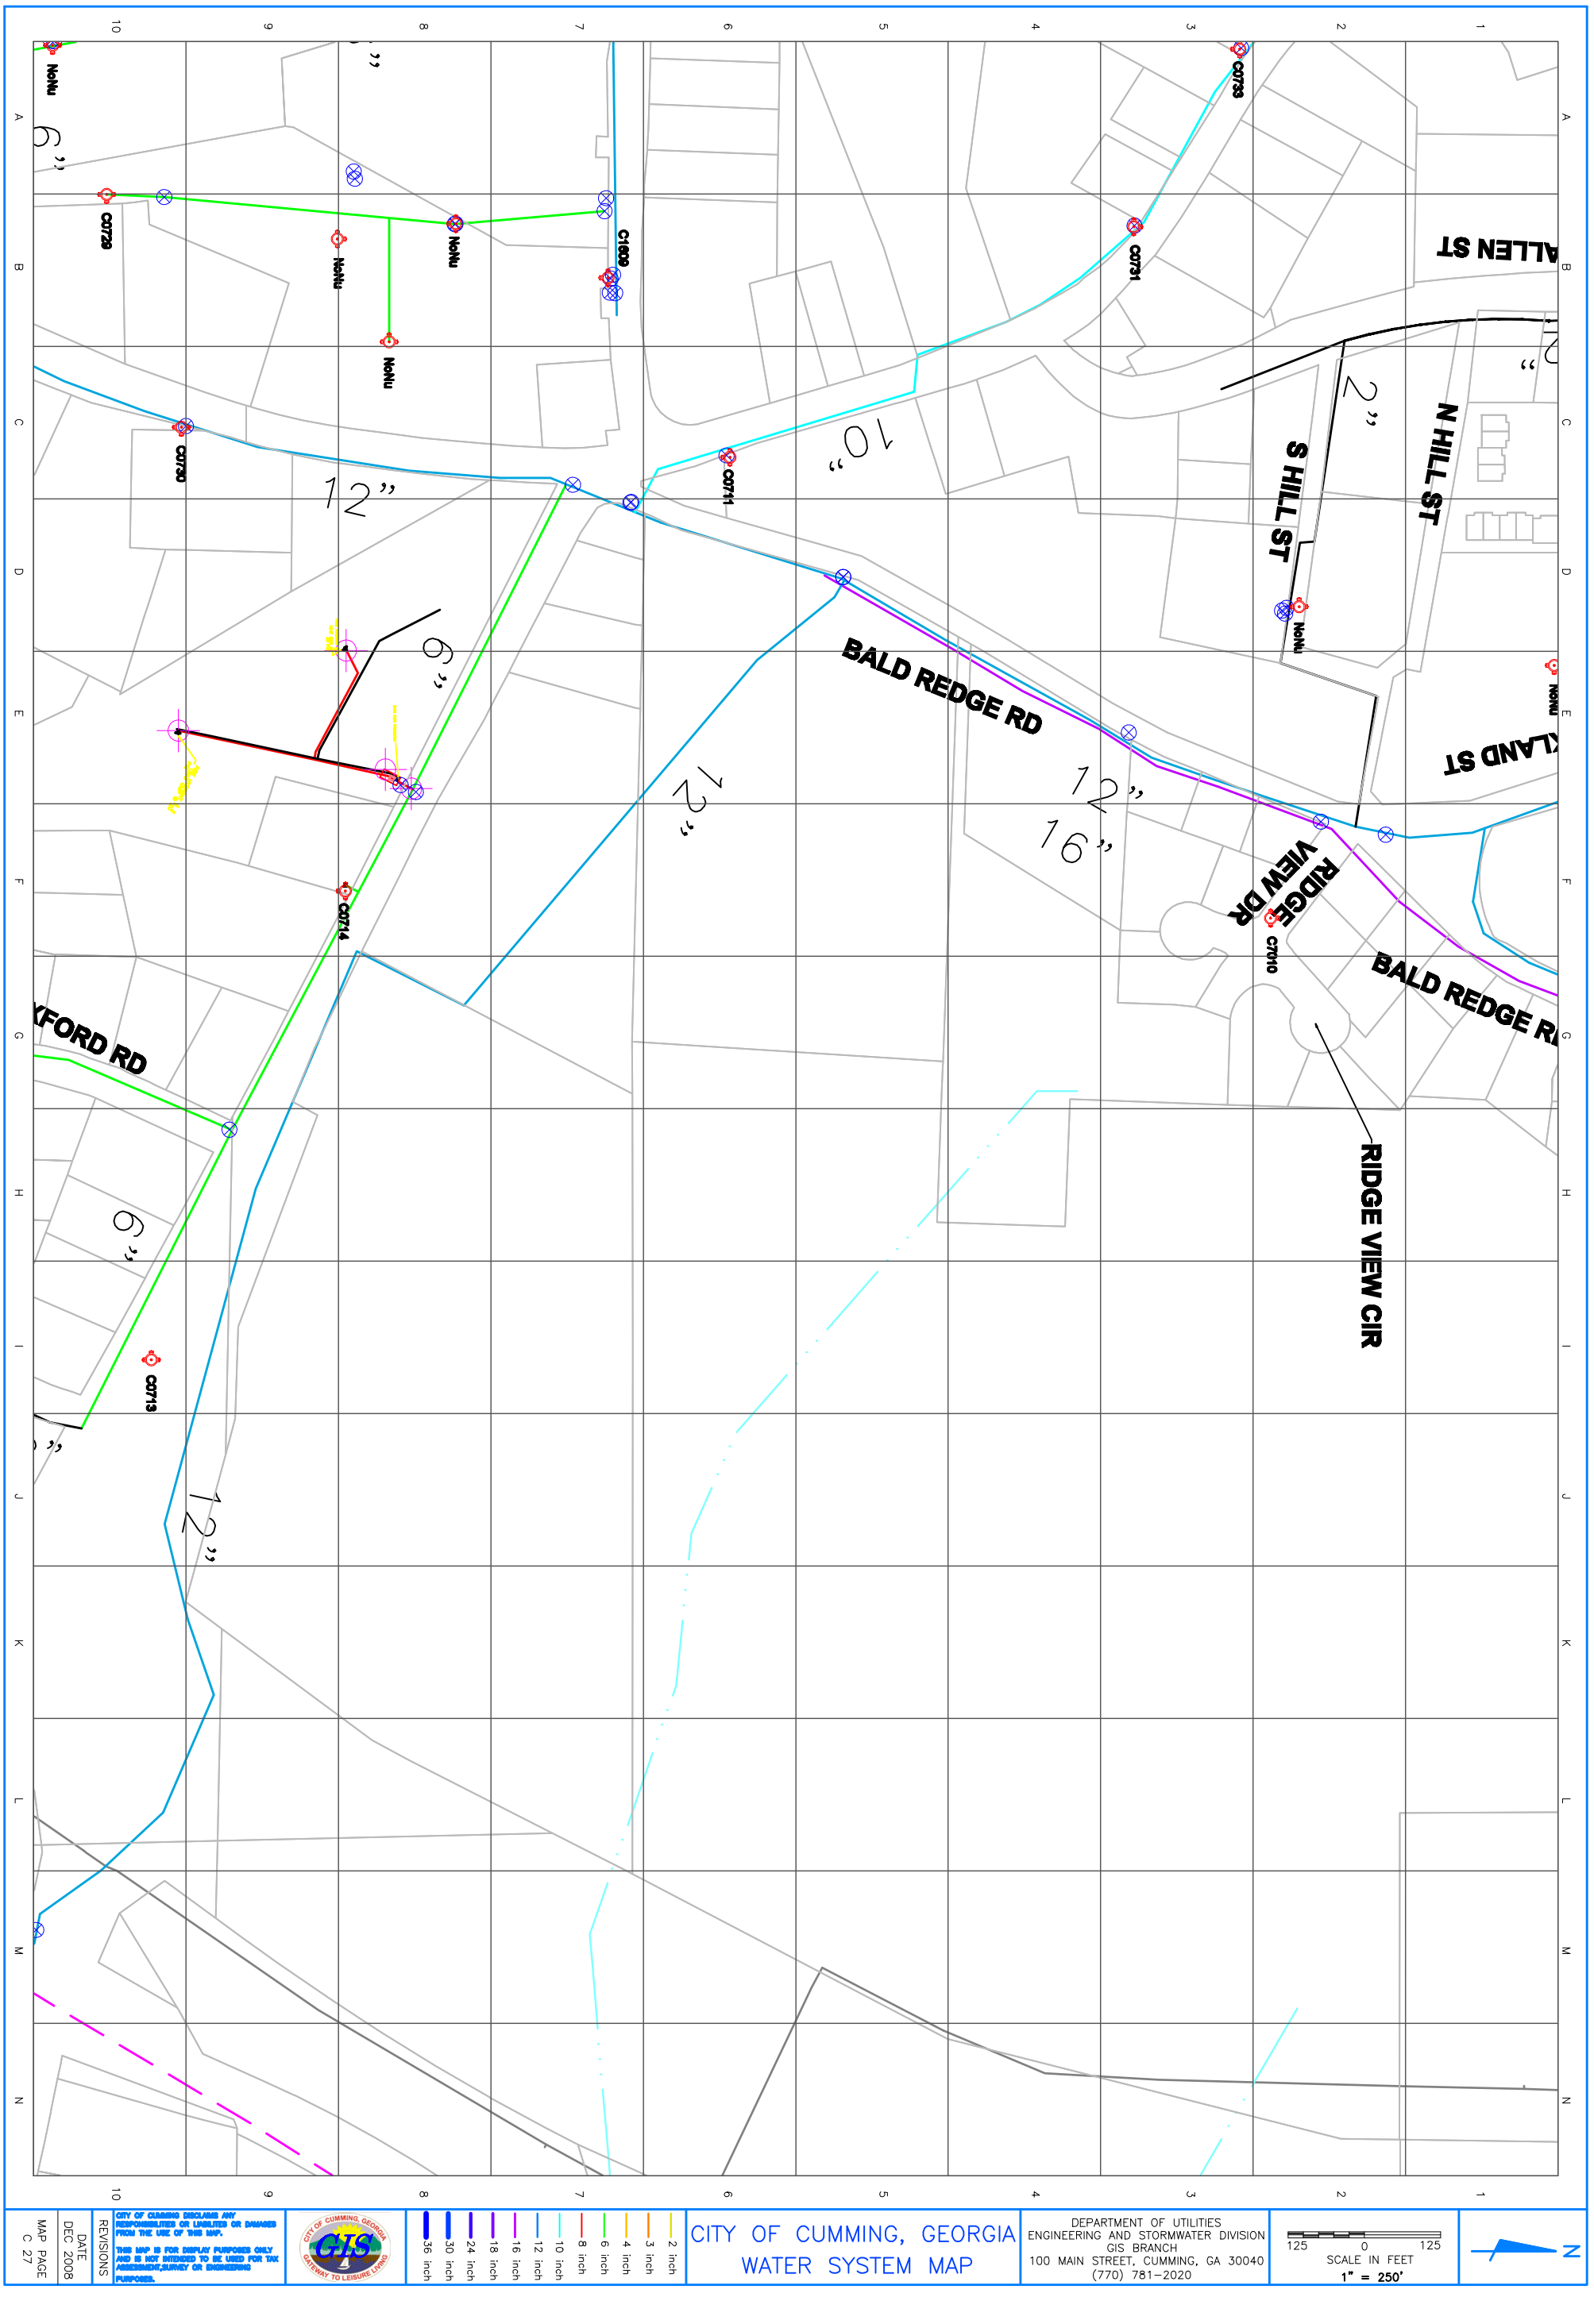

MAP PAGE C 27

DATE DEC 2008

REVISIONS

CITY OF CUMMING DISCLAIMS ANY RESPONSIBILITIES OR LIABILITIES OR DAMAGES FROM THE USE OF THIS MAP.

THIS MAP IS FOR DISPLAY PURPOSES ONLY AND IS NOT INTENDED TO BE USED FOR TAX ASSESSMENT,SURVEY OR ENGINEERING PURPOSES.

36 inch
30 inch
24 inch
18 inch
16 inch
12 inch
10 inch
8 inch
6 inch
4 inch
3 inch
2 inch

CITY OF CUMMING, GEORGIA
WATER SYSTEM MAP

DEPARTMENT OF UTILITIES
ENGINEERING AND STORMWATER DIVISION
GIS BRANCH
100 MAIN STREET, CUMMING, GA 30040
(770) 781-2020

125 0 125
SCALE IN FEET
1" = 250'

N